TRAFFIC CONTROL DETOUR PLAN

REFERENCE PROJECT NO.	FISCAL YEAR	SHEET NO.
331271301	2014	21

PROJECT NOTES

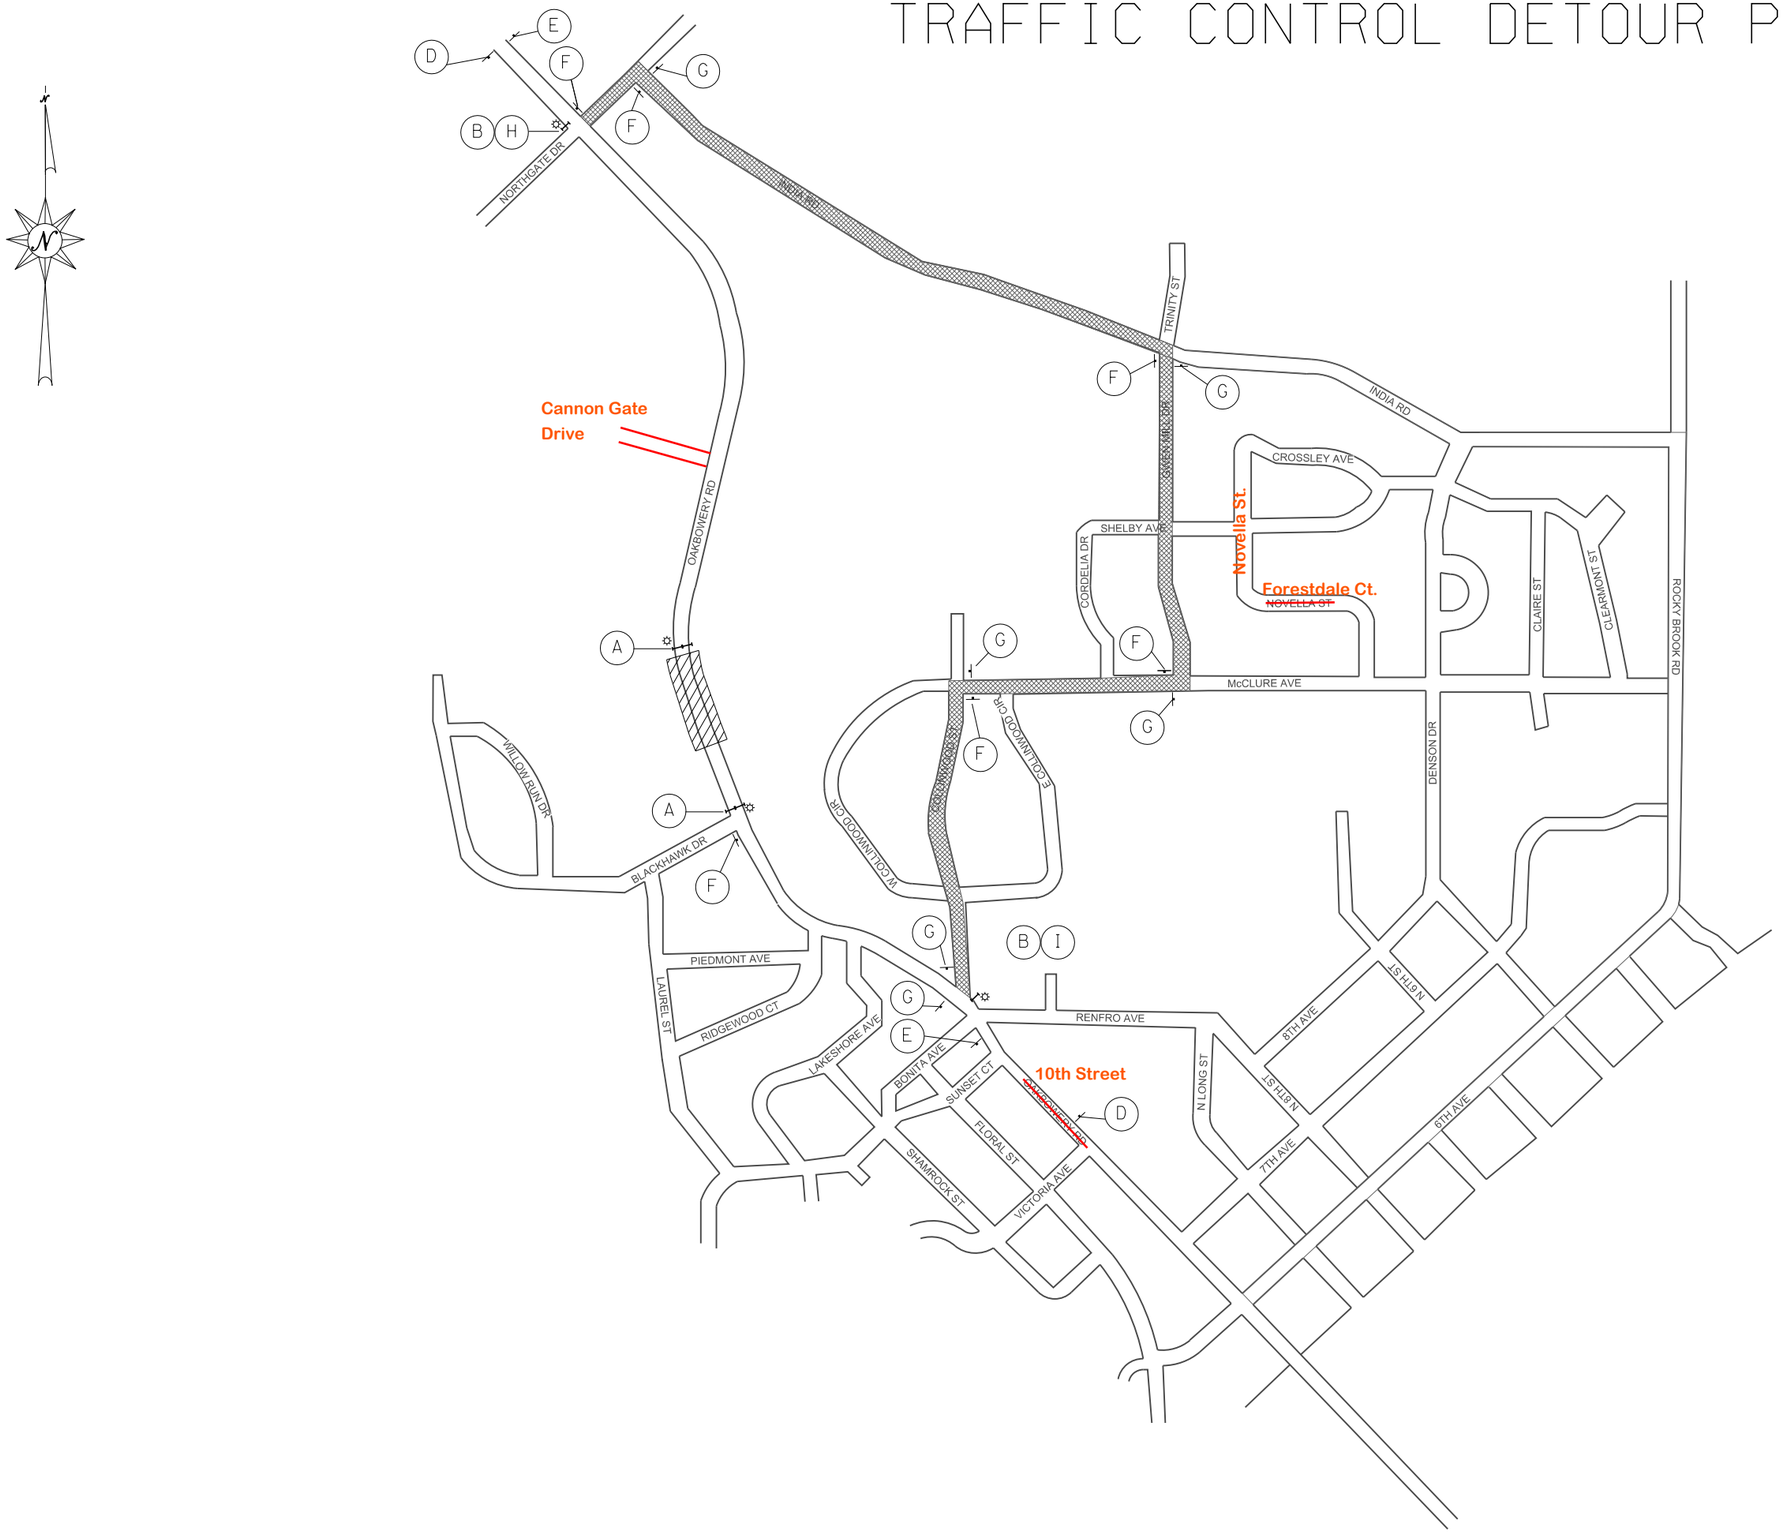

LEGEND

- TRAFFIC CONTROL SIGN
- TYPE III BARRICADE
- TRAFFIC DIRECTION
- WORK AREA
- DETOUR
- TYPE B WARNING LIGHT WITH DETACHABLE HEAD

SIGN LEGEND

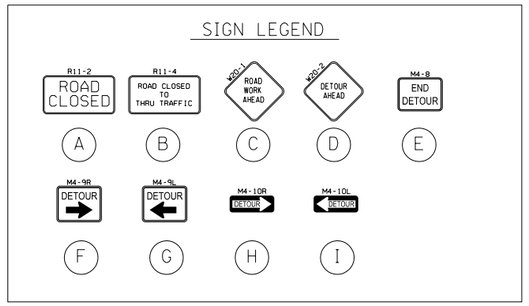

REVISIONS:

CDG
Engineering. Environmental. Answers.
100 CONCOURSE PARKWAY
SUITE 170
HOOVER, ALABAMA 35244
(205) 403-2600 / FAX (205) 403-2623

TRAFFIC CONTROL DETOUR PLAN
BRIDGE REPLACEMENT ON OAK BOWERY ROAD

10/2/2014

L:\Projects\33\12\71301 Bridge Replacement on Oak Bowery Road\021_TCPDETOUR.dgn